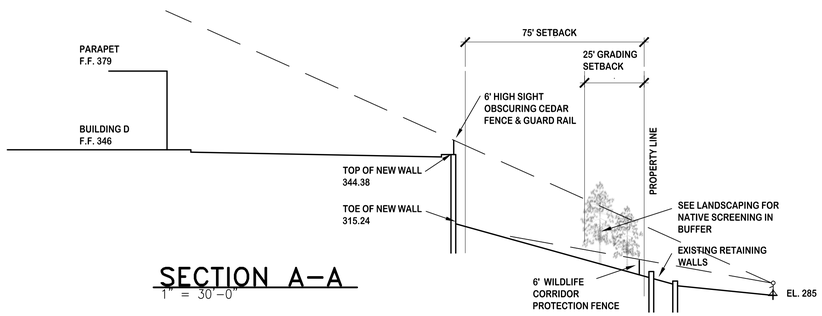

SECTION A–A
1" = 30'-0"

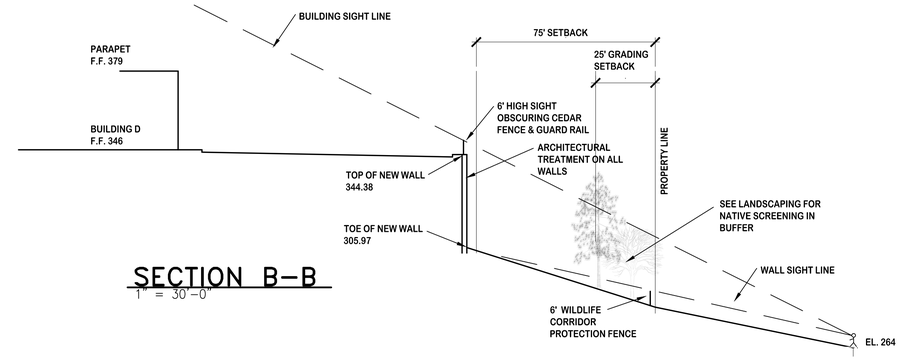

SECTION B–B
1" = 30'-0"

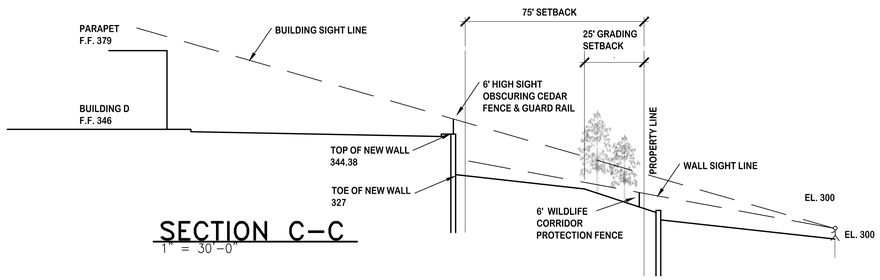

SECTION C–C
1" = 30'-0"

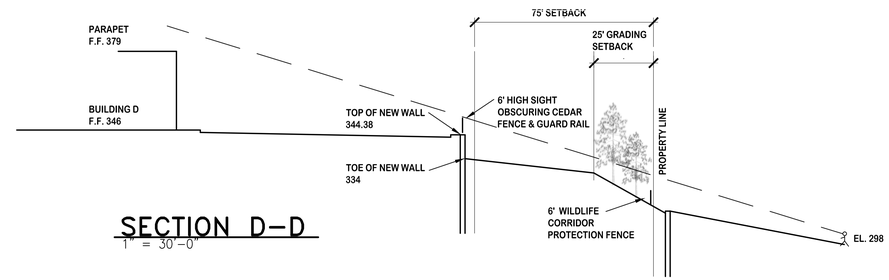

SECTION D–D
1" = 30'-0"

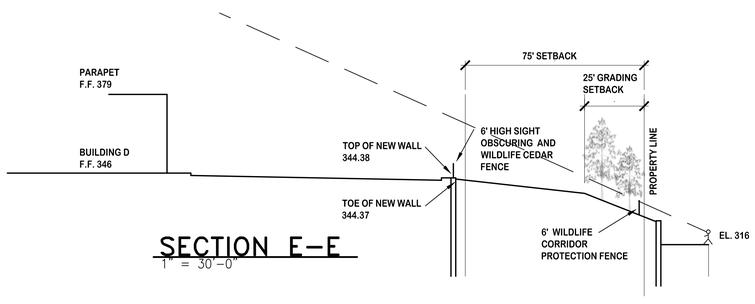

SECTION E–E
1" = 30'-0"

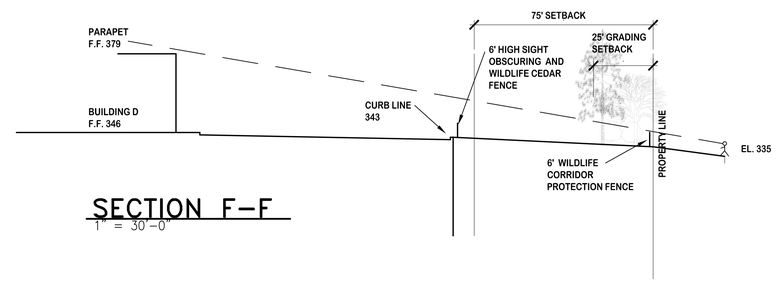

SECTION F–F
1" = 30'-0"

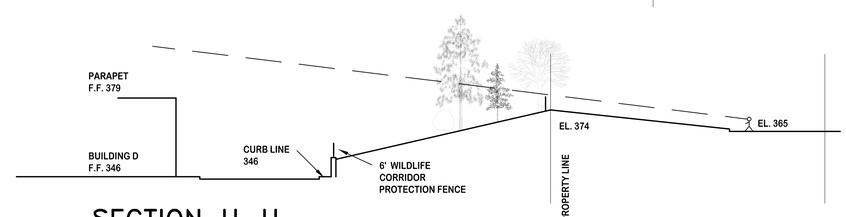

SECTION H–H
1" = 30'-0"

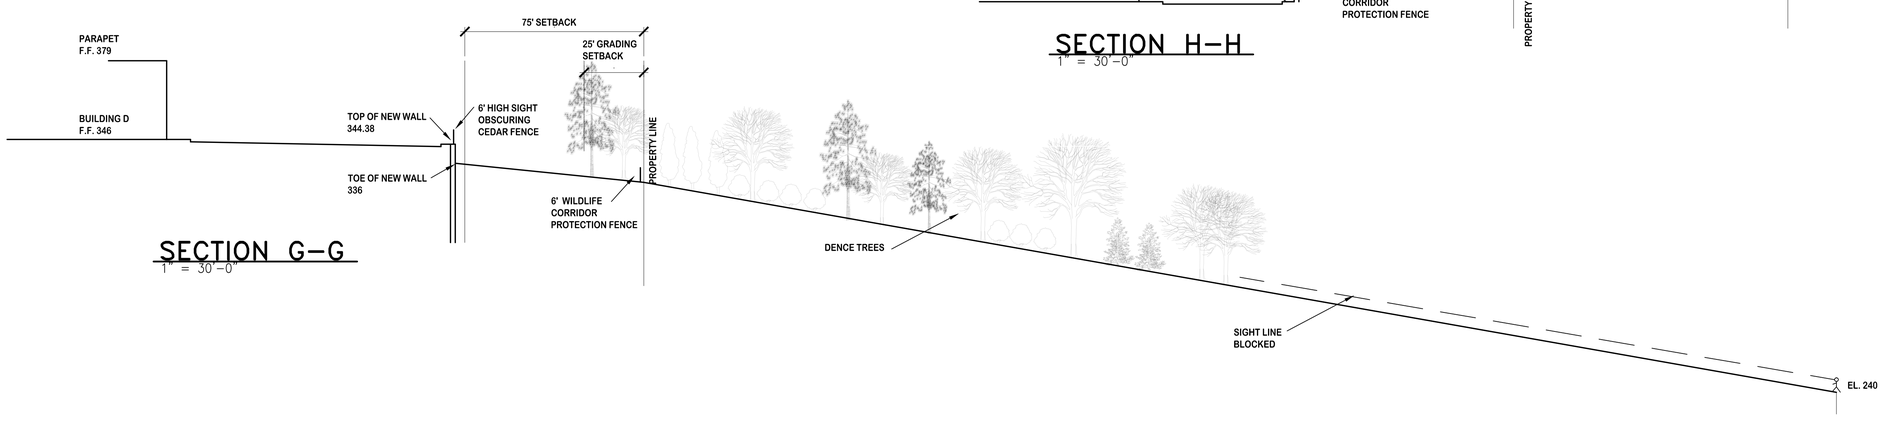

SECTION G–G
1" = 30'-0"

no.	revision	date
2	UPDATE	11-1-16
1	PLANNE D ACTION SEPA SUBMITTAL	9-30-16

job no.
drawn
checked
date

REGISTERED ARCHITECT
LANCE F. MUELLER
STATE OF WASHINGTON
2396

SOUNDVIEW BUSINESS CAMPUS
FOUR BUILDING DEVELOPMENT OPTION
5900 36th AVE WEST
EVERETT, WASHINGTON

CROSS SECTIONS

LANCE MUELLER & ASSOCIATES
ARCHITECTS
130 LAKESIDE • SUITE 250 • SEATTLE, WA 98122 • (206) 325-2553

sheet
A1-4

n:\dwgs\14020 36th street commerce center everett\architectural\14020 view drawing.dwg
11/30/2016