NE AND SE 1/4, NE 1/4, SECTION 03, TOWNSHIP 28 NORTH, RANGE 4 EAST, W.M.
SEE SHEET C-2.3 FOR CONTINUATION

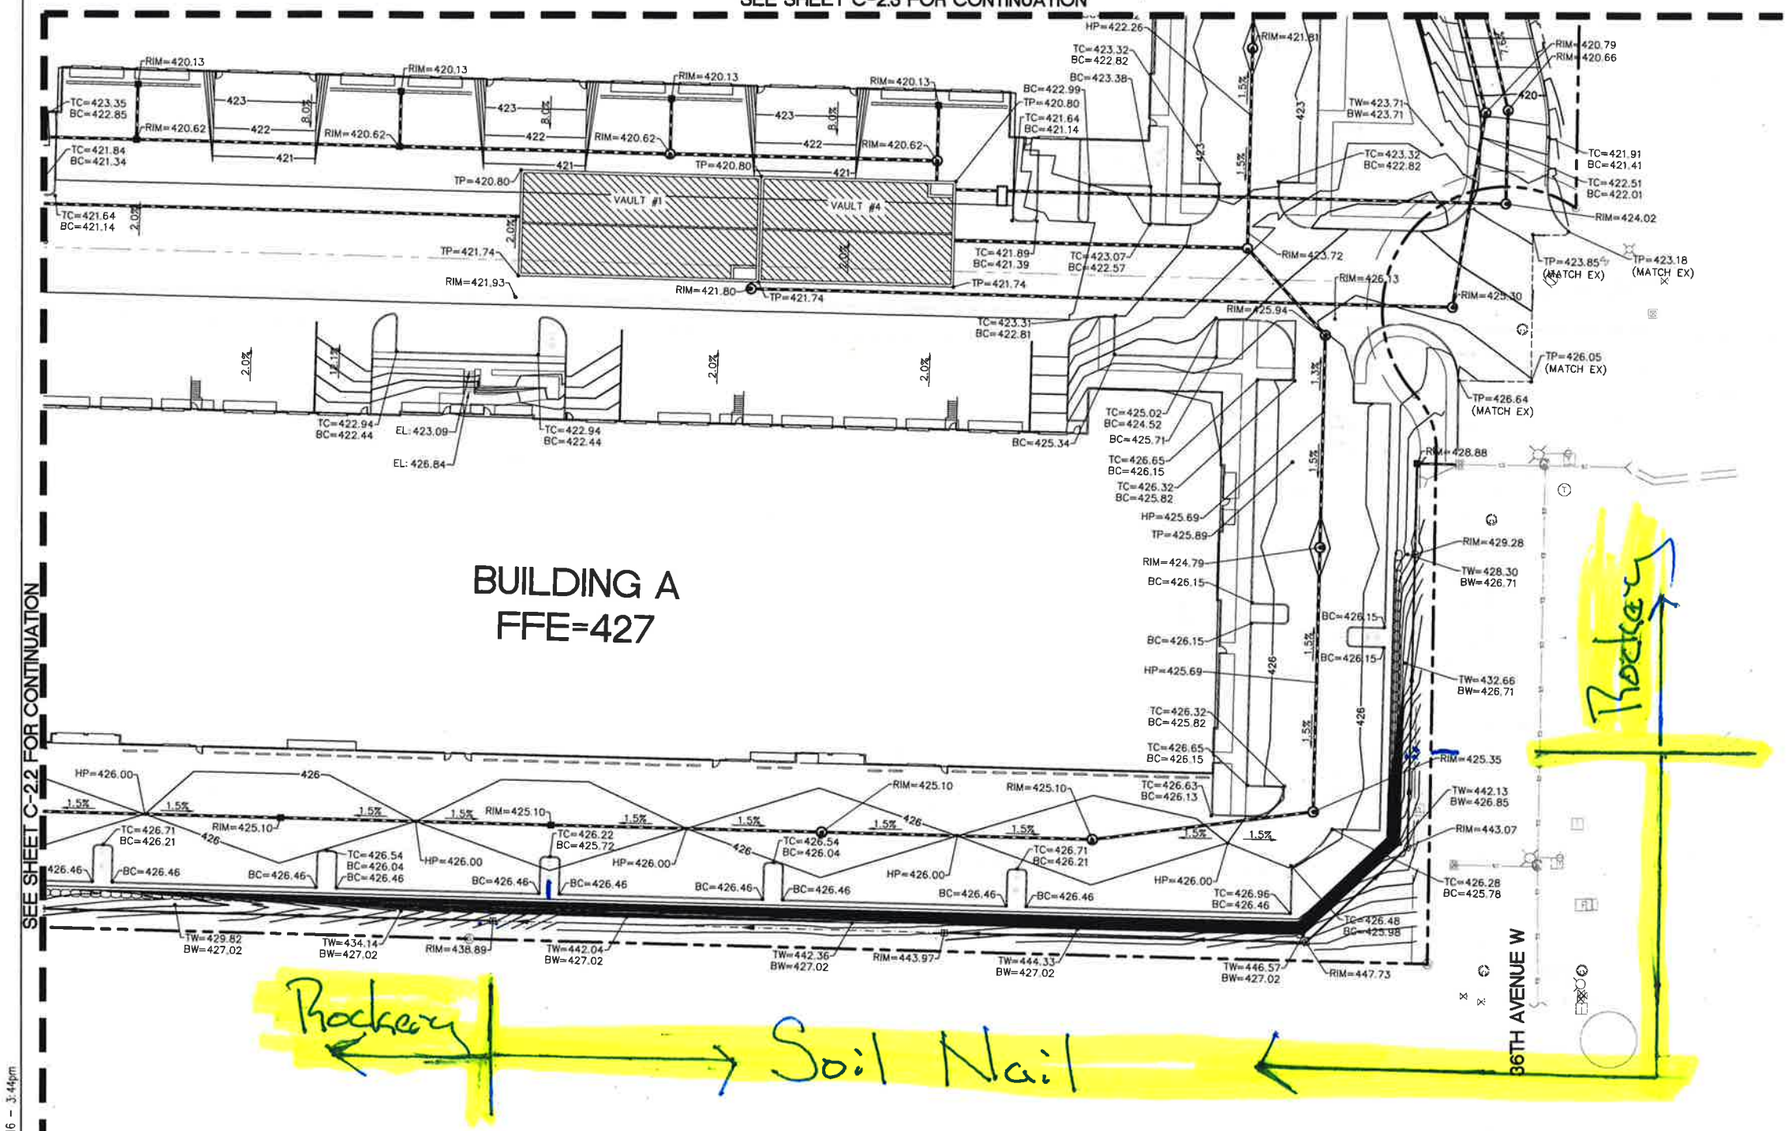

SEE SHEET C-2.2 FOR CONTINUATION

SCALE: 1 INCH = 30 FEET

LEGEND

- STORM DRAIN PIPE (CPEP) (PER COE STANDARD DETAIL 610 & 611)
- TRENCH DRAIN (ZURN Z886 OR APPROVED EQUAL)
- AREA DRAIN (12" NYLOPLAST OR APPROVED EQUAL)
- STORM DRAIN CLEANOUT (PER COE STANDARD DETAIL 604, MARK "STORM")
- CATCH BASIN, TYPE 1 (PER COE STANDARD DETAIL 402)
- CATCH BASIN, TYPE 2 (PER COE STANDARD DETAIL 404)
- DETENTION VAULT
- VAULT ACCESS RISER
- PROPOSED CONTOUR
- EXISTING CONTOUR
- SPOT ELEVATIONS
- SLOPE
- GRADE BREAK
- FG FINISHED GRADE
- FOOTING DRAIN

No.	Date	Revision Description

Designed By: GAU	Issue Date: 12/08/16		
Drawn By: GAU	PERMIT		
Checked By: JJV/JWT	Project No. XX-XXX-XX		

NAVIX
SITE | CIVIL
t: 425.453.9501
f: 425.453.8208
www.navixeng.com
11400 s.e. 8th street
suite 345
bellevue, wa 98004

SOUNDVIEW BUSINESS CAMP
LANCE MUELLER AND ASSOCIATES
36TH AVE WEST
EVERETT, WASHINGTON

GRADING PLAN

C-2.1

Know what's below. Call before you dig.