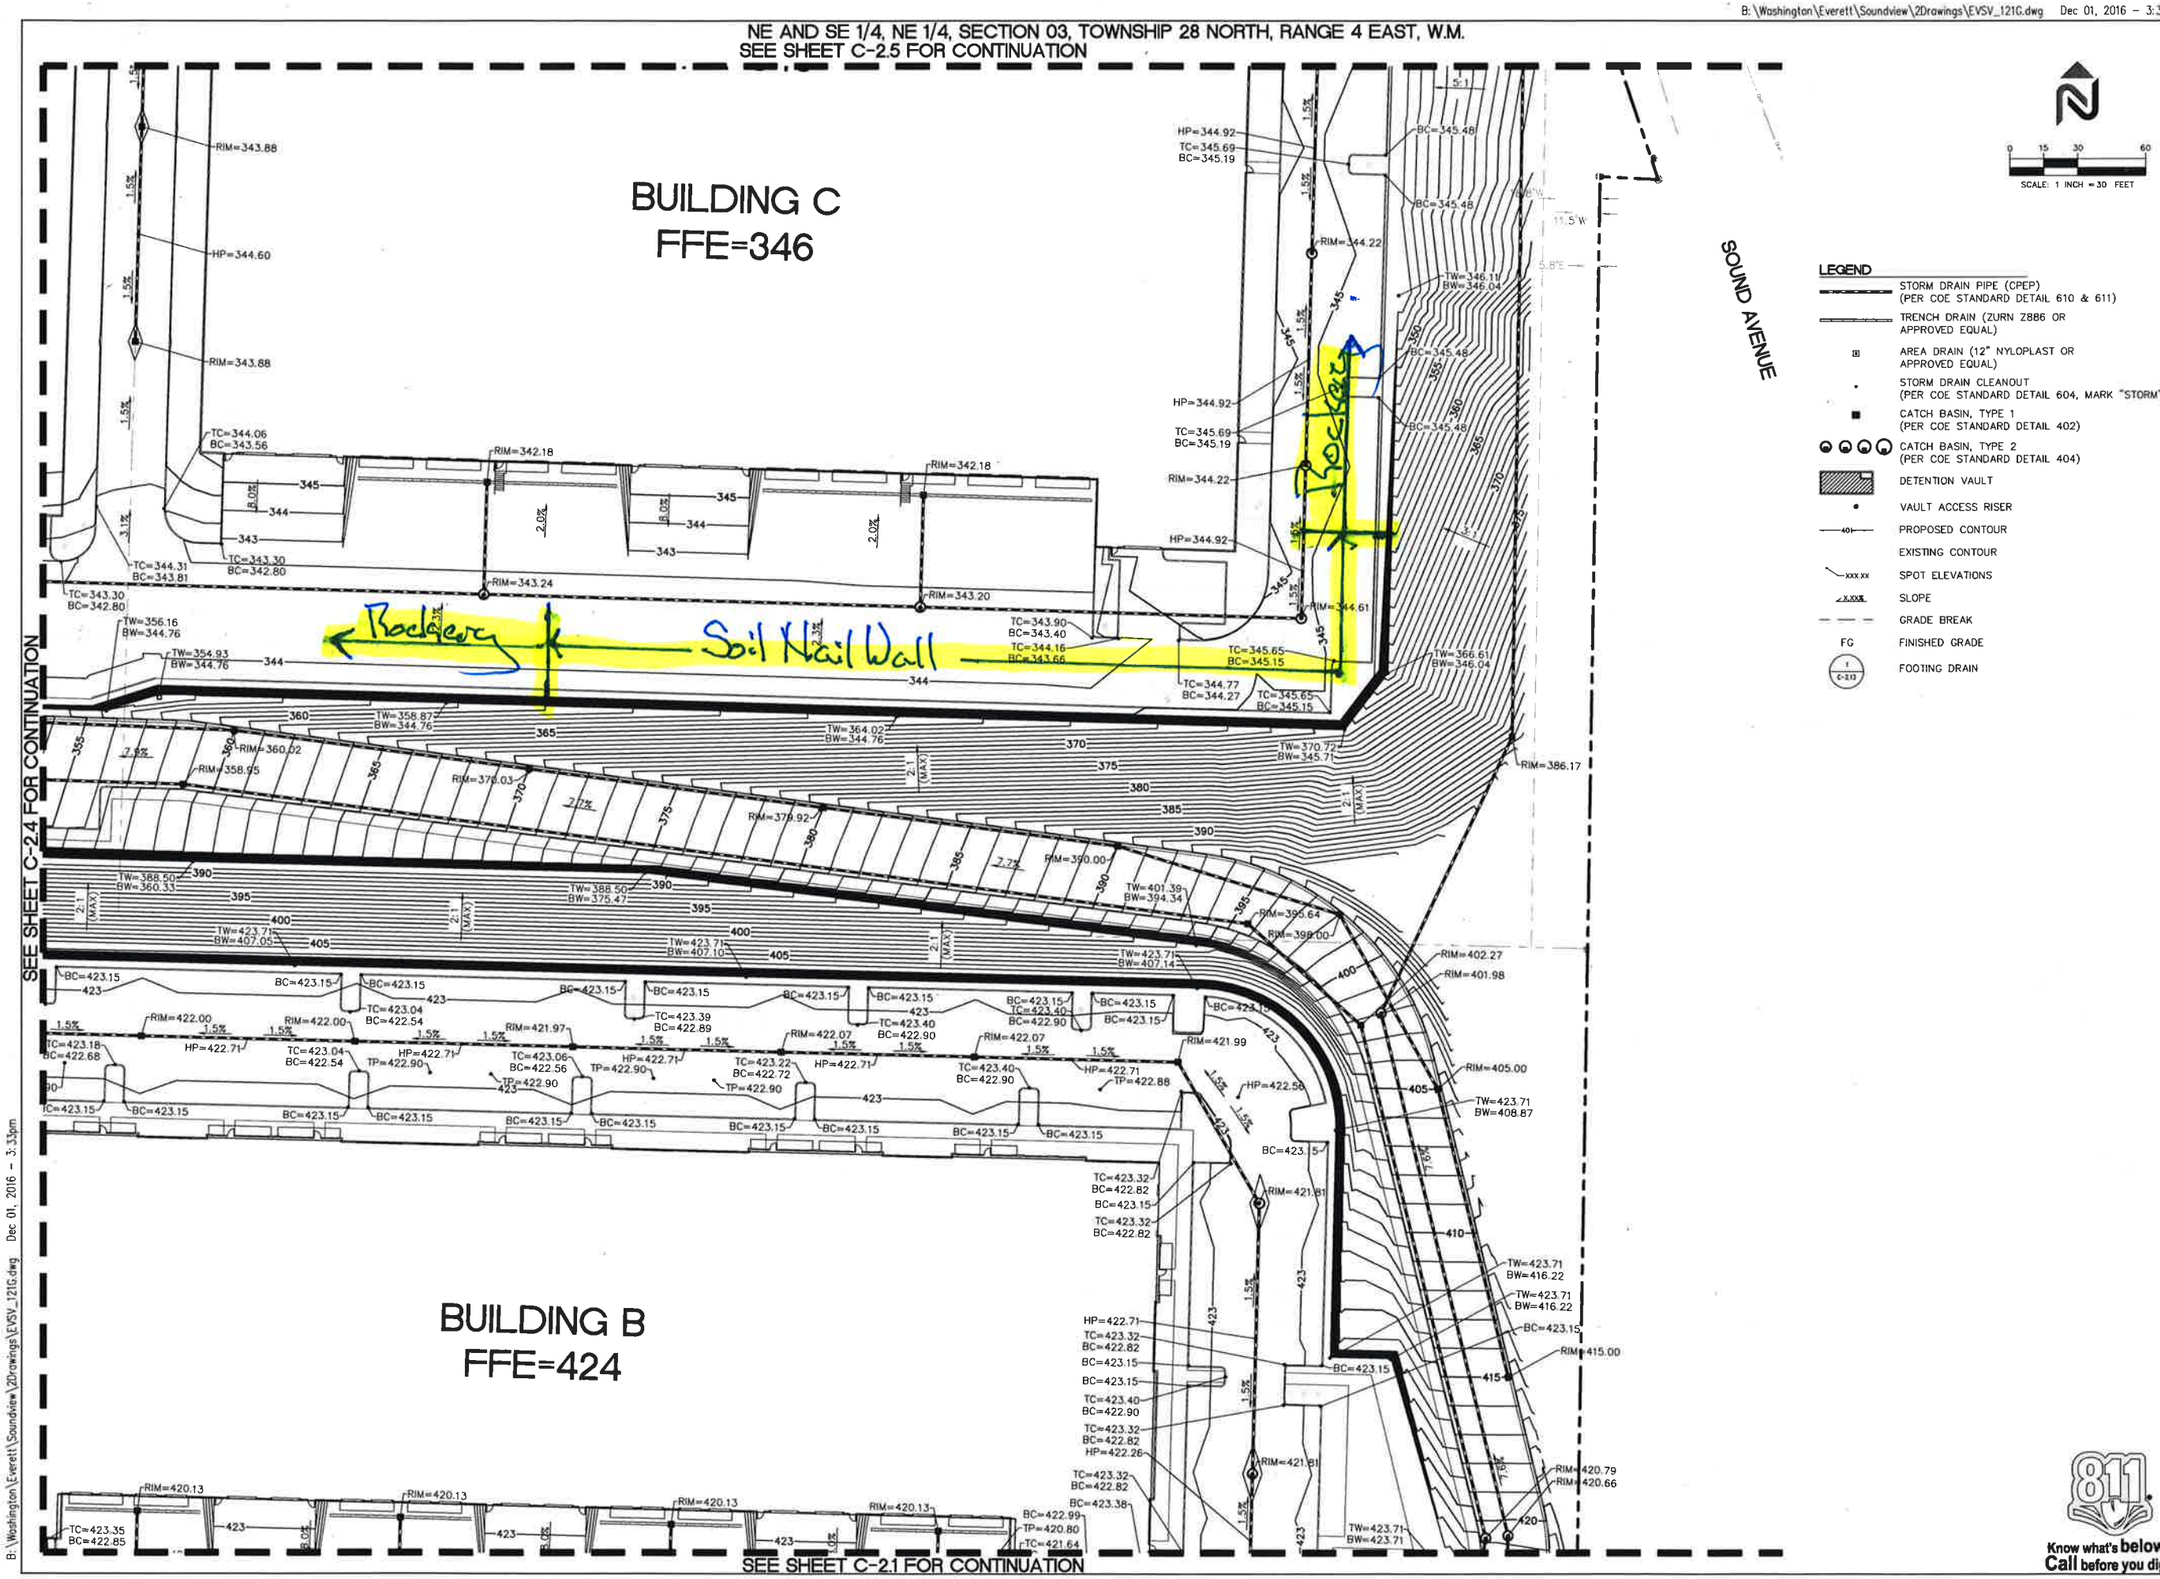

No.	Date	Revision Description

Designed By: GAU	Issue Date: 12/08/16		
Drawn By: GAU	PERMIT		
Checked By: JJN/JWT	Project No. XX-XXX-XX		

NAVIX SITE | CIVIL
11400 s.e. 8th street
suite 345
bellevue, wa 98004
t. 425.453.9501
f. 425.453.8208
www.navixeng.com

SOUNDVIEW BUSINESS CAMP
LANCE MUELLER AND ASSOCIATES
36TH AVE WEST
EVERETT, WASHINGTON

GRADING PLAN

C-2.3

B:\Washington\Everett\Soundview\2Drawings\EVSV_121G.dwg Dec 01, 2016 - 3:33pm