EXISTING TREE LEGEND

- 9 TO 18 FEET
- 18 TO 27 FEET
- 27 TO 38 FEET
- 38 TO 49 FEET
- 49 TO 65 FEET
- 65 TO 104 FEET

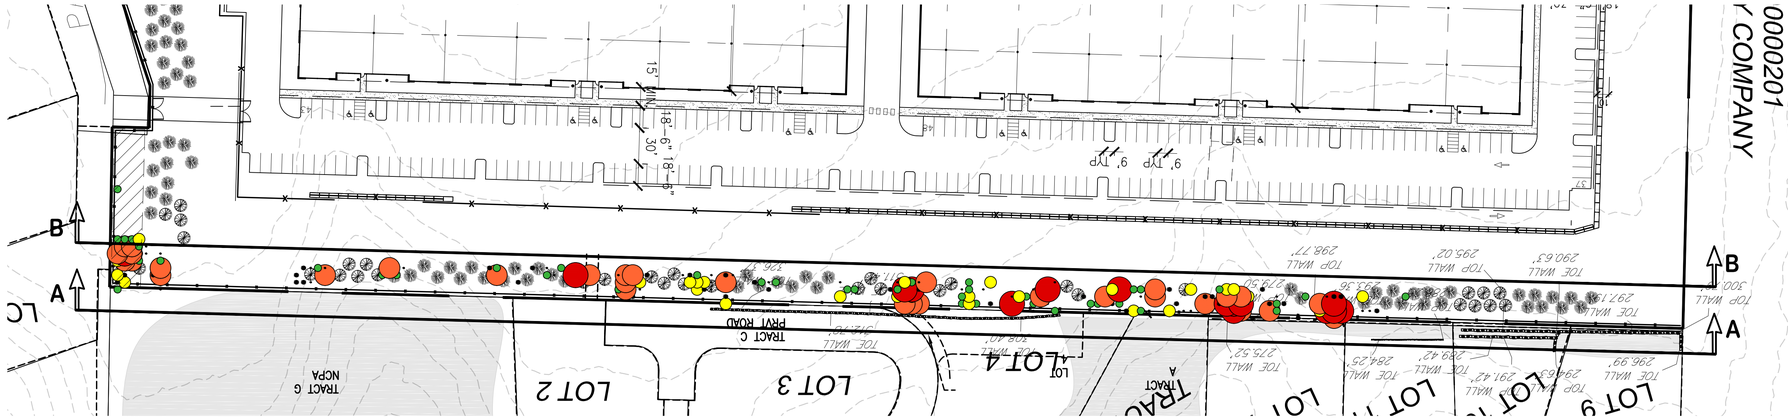

SITE PLAN
1" = 60'-0"

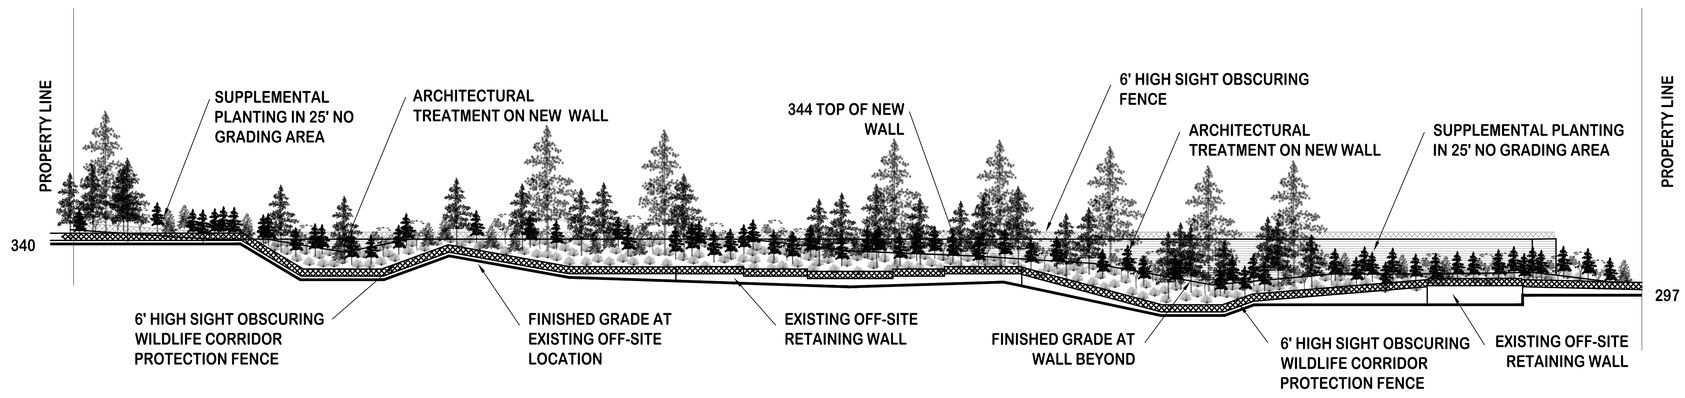

OFF SITE ELEVATION OF RETAINING WALL A–A
1" = 60'-0"

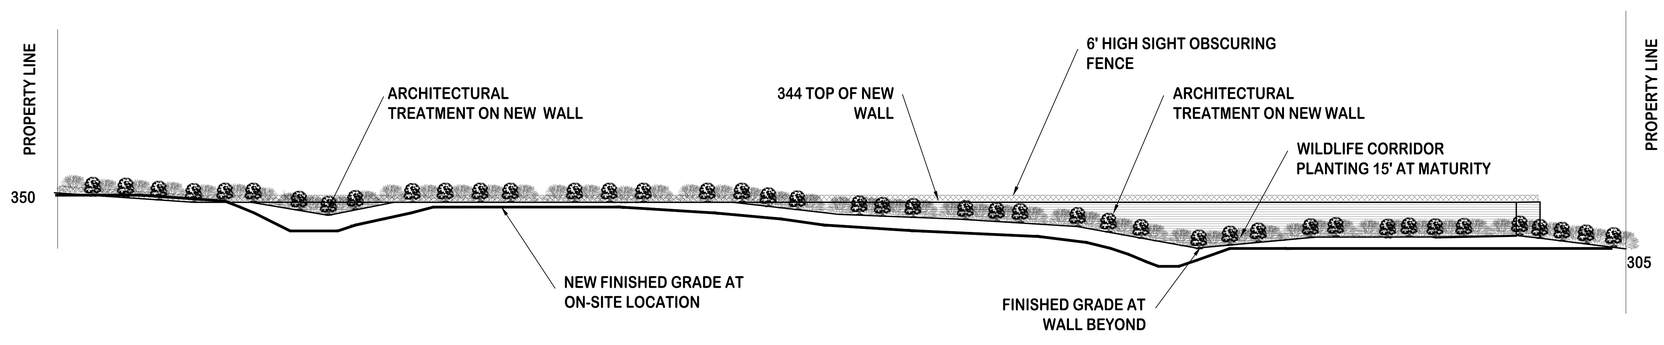

ON SITE ELEVATION OF RETAINING WALL B–B
1" = 60'-0"

no.	revision	date
3	COMMUNITY MEETING	1-18-17
2	UP DATE	1-12-17
1	PLANNED ACTION SEPA SUBMITTAL	9-30-16

job no.
drawn
checked
date

REGISTERED ARCHITECT 2396 STATE OF WASHINGTON

SOUNDVIEW TECHNICAL CENTER
FOR SITE DEVELOPMENT
5900 36th AVE WEST
EVERETT, WASHINGTON

RETAINING WALL ELEVATIONS & SCREENING

LANCE MUELLER & ASSOCIATES
ARCHITECTS AIA
130 LAKESIDE • SUITE 250 • SEATTLE, WA 98122 • (206) 325-2553

sheet
A1-6

0000201
COMPANY