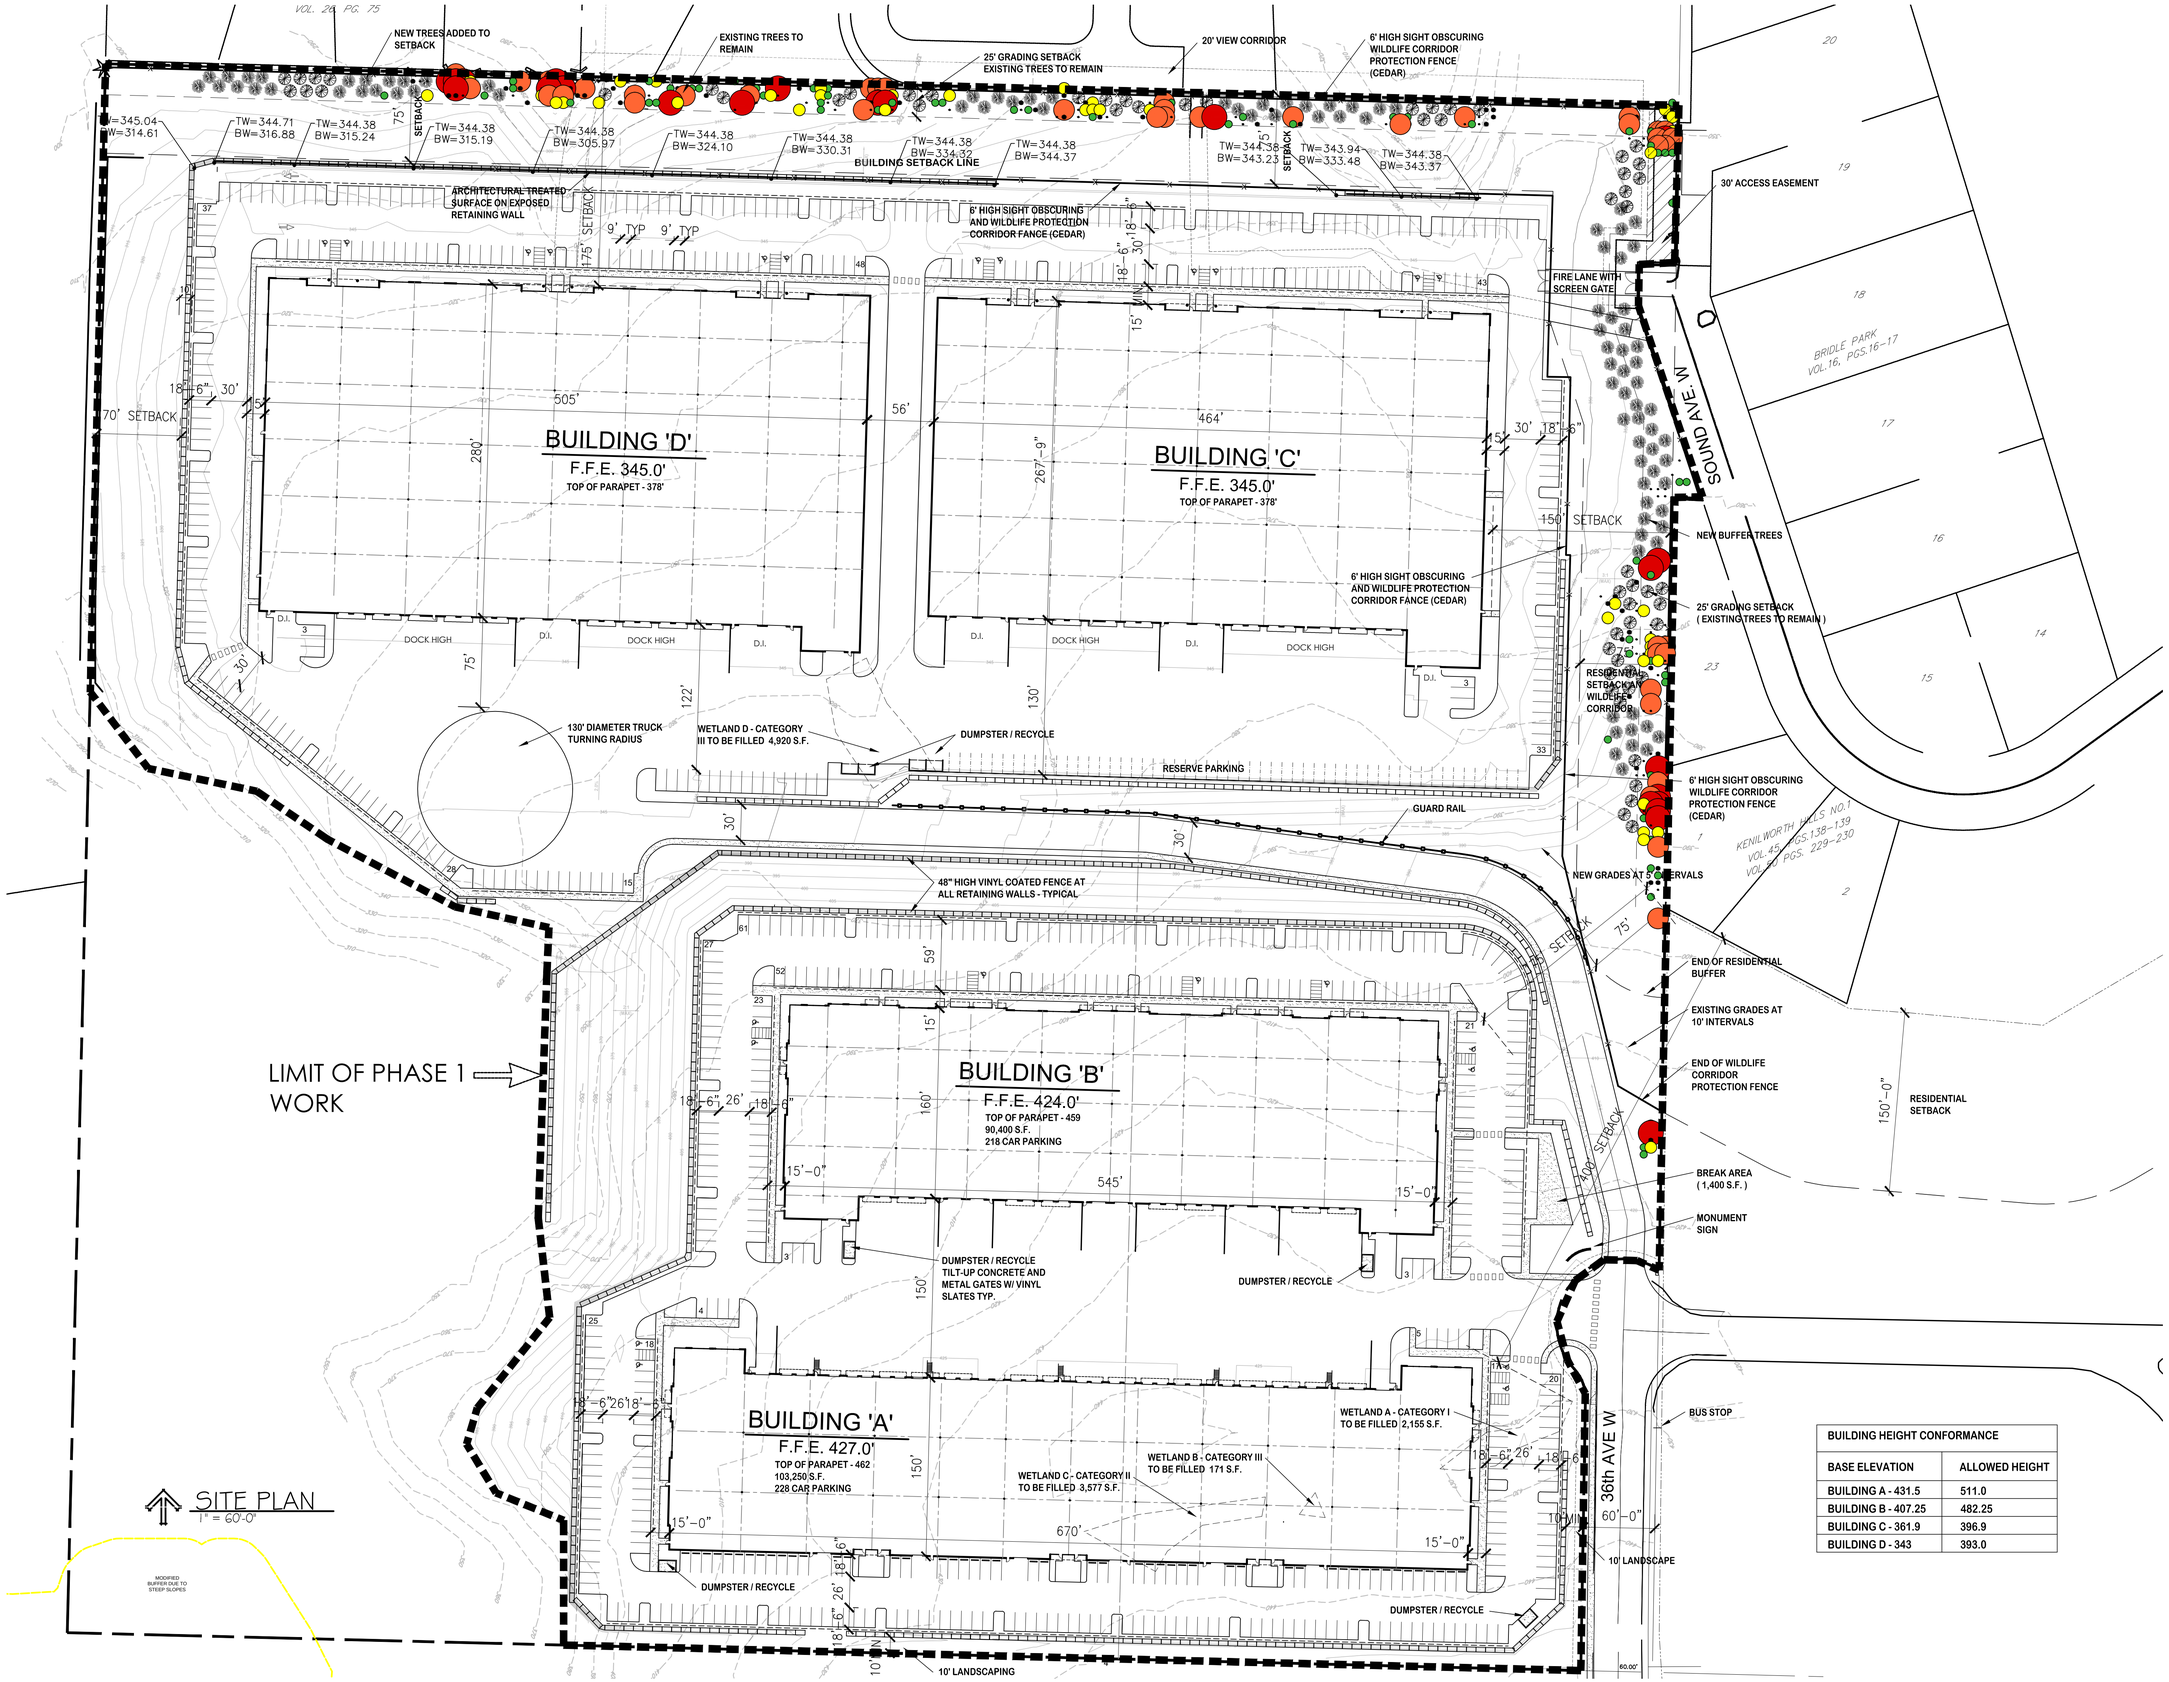

BUILDING HEIGHT CONFORMANCE	
BASE ELEVATION	ALLOWED HEIGHT
BUILDING A - 431.5	511.0
BUILDING B - 407.25	482.25
BUILDING C - 361.9	396.9
BUILDING D - 343	393.0

no.	revision	date
5	COMMUNITY MEETING	1-27-17
4	PRE-APP MEETING	11-11-17
3	SITE DEVELOPMENT UPDATE	11-23-16
2	UPDATE	11-10-16
1	PLANNED ACTION SEPA SUBMITTAL	9-30-16

14-020 job no.
drawn
checked
AUGUST 4, 2016 date

REGISTERED ARCHITECT LANCE E. MUELLER STATE OF WASHINGTON 6386

SOUNDVIEW TECHNICAL CENTER
FOR SITE DEVELOPMENT
5900 36th AVE WEST
EVERETT, WASHINGTON

LANCE MUELLER & ASSOCIATES
ARCHITECTS . AIA
130 LAKESIDE • SUITE 250 • SEATTLE, WA 98122 • 206 325 2553

SITE PLAN
sheet
A 1.2

PLOT DATE:04/13/13
N:\Dwgs\14020 36th Street Commerce Center Everett\Architectural\16-084 NEW START\1-9-17 SITE PLAN SITE DEVELOPMENT UPDATE.dwg