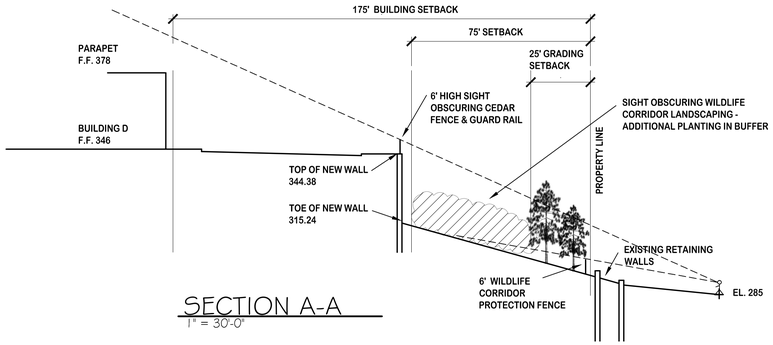

SECTION A-A
1" = 30'-0"

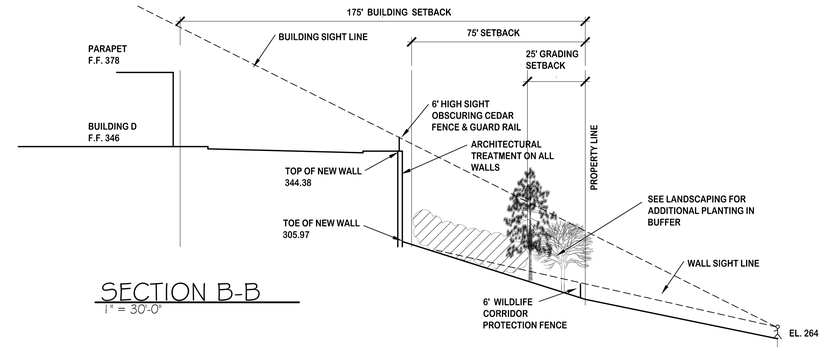

SECTION B-B
1" = 30'-0"

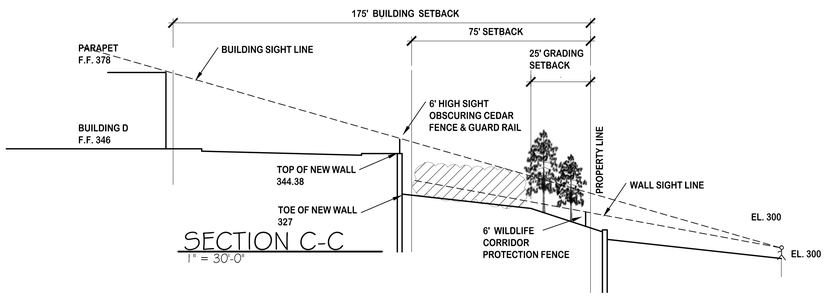

SECTION C-C
1" = 30'-0"

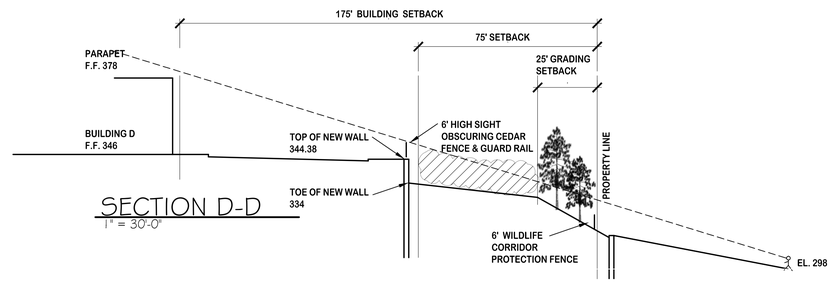

SECTION D-D
1" = 30'-0"

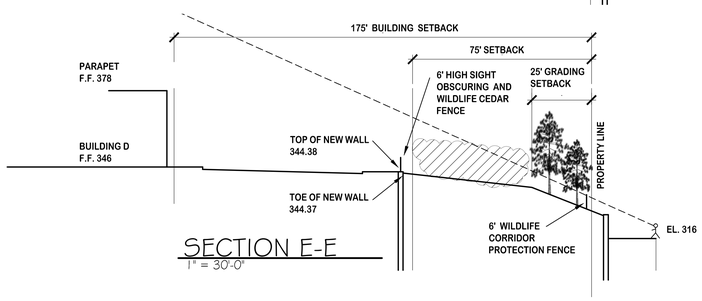

SECTION E-E
1" = 30'-0"

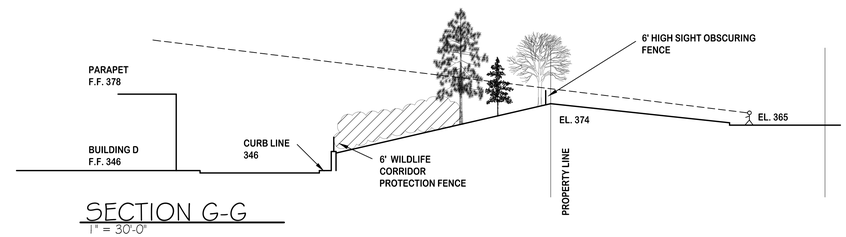

SECTION G-G
1" = 30'-0"

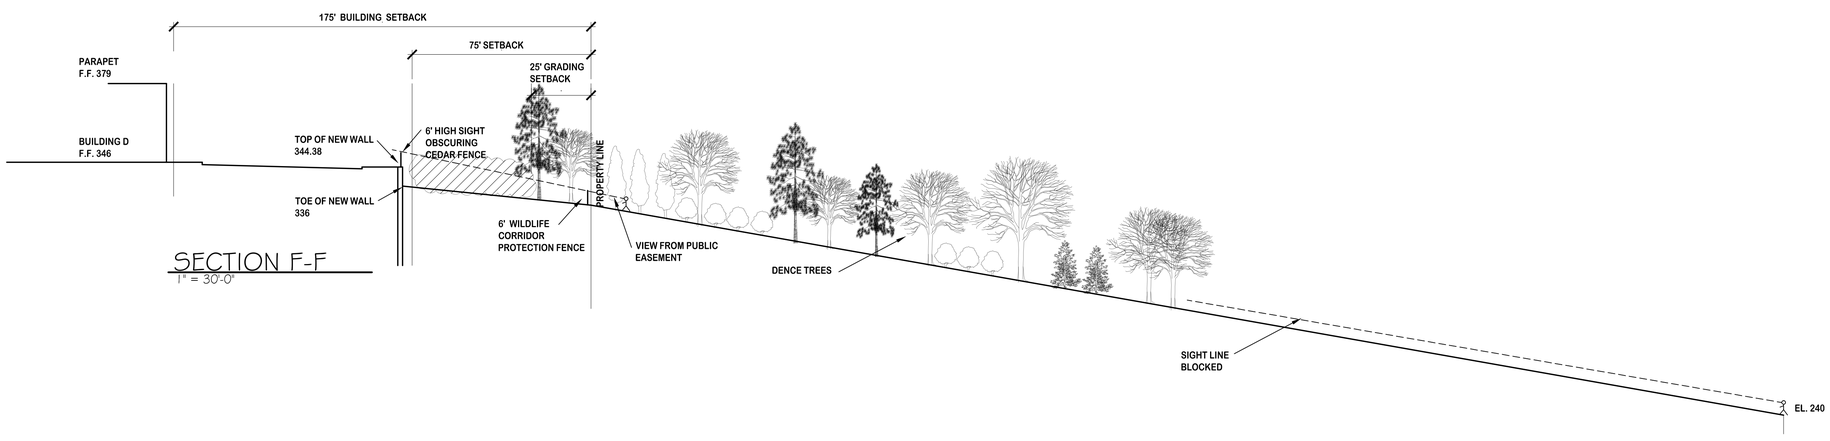

SECTION F-F
1" = 30'-0"

no.	revision	date
1	COMMUNITY MEETING	1-27-17

14-020 job no.
drawn
checked
AUGUST 4, 2016 date

REGISTERED ARCHITECT 3396 LANCE P. MUELLER STATE OF WASHINGTON

SOUNDVIEW TECHNICAL CENTER
FOR SITE DEVELOPMENT
5900 36th AVE WEST
EVERETT, WASHINGTON

SITE CROSS SECTIONS

LANCE MUELLER & ASSOCIATES
ARCHITECTS · AIA
130 LAKESIDE · SUITE 250 · SEATTLE, WA 98122 · 206 325 2553

sheet
A 1.4

PLOT DATE:04/13/13
N:\Dwgs\14020 36th Street Commerce Center Everett\Architectural\16-084 NEW START\1-9-17 SITE PLAN SITE DEVELOPMENT UPDATE.dwg