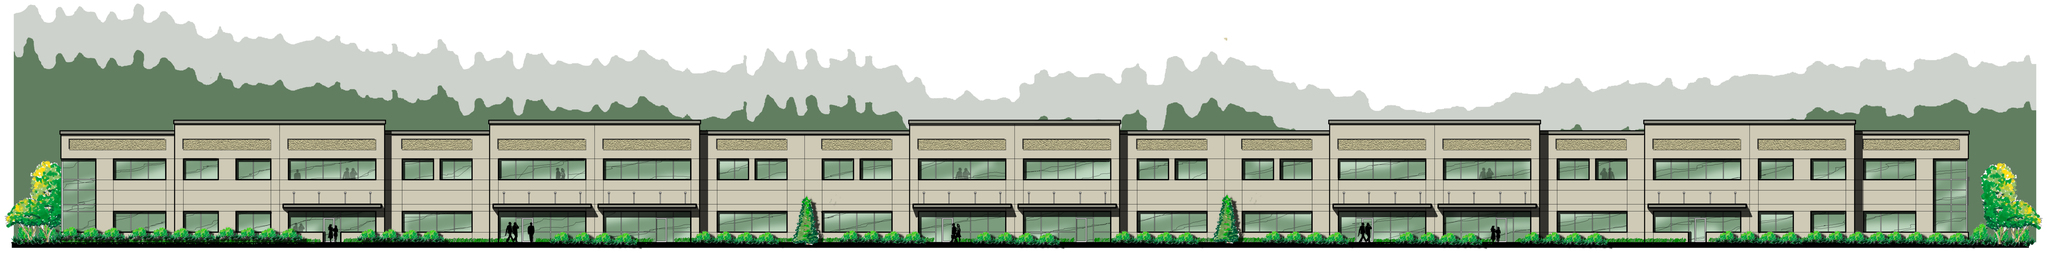

NORTH ELEVATION

SOUTH ELEVATION

WEST ELEVATION

EAST ELEVATION

SOUND VIEW TECHNICAL CENTER

5900 36th AVENUE WEST
EVERETT, WASHINGTON

LANCE MUELLER & ASSOCIATES
ARCHITECTS · AIA