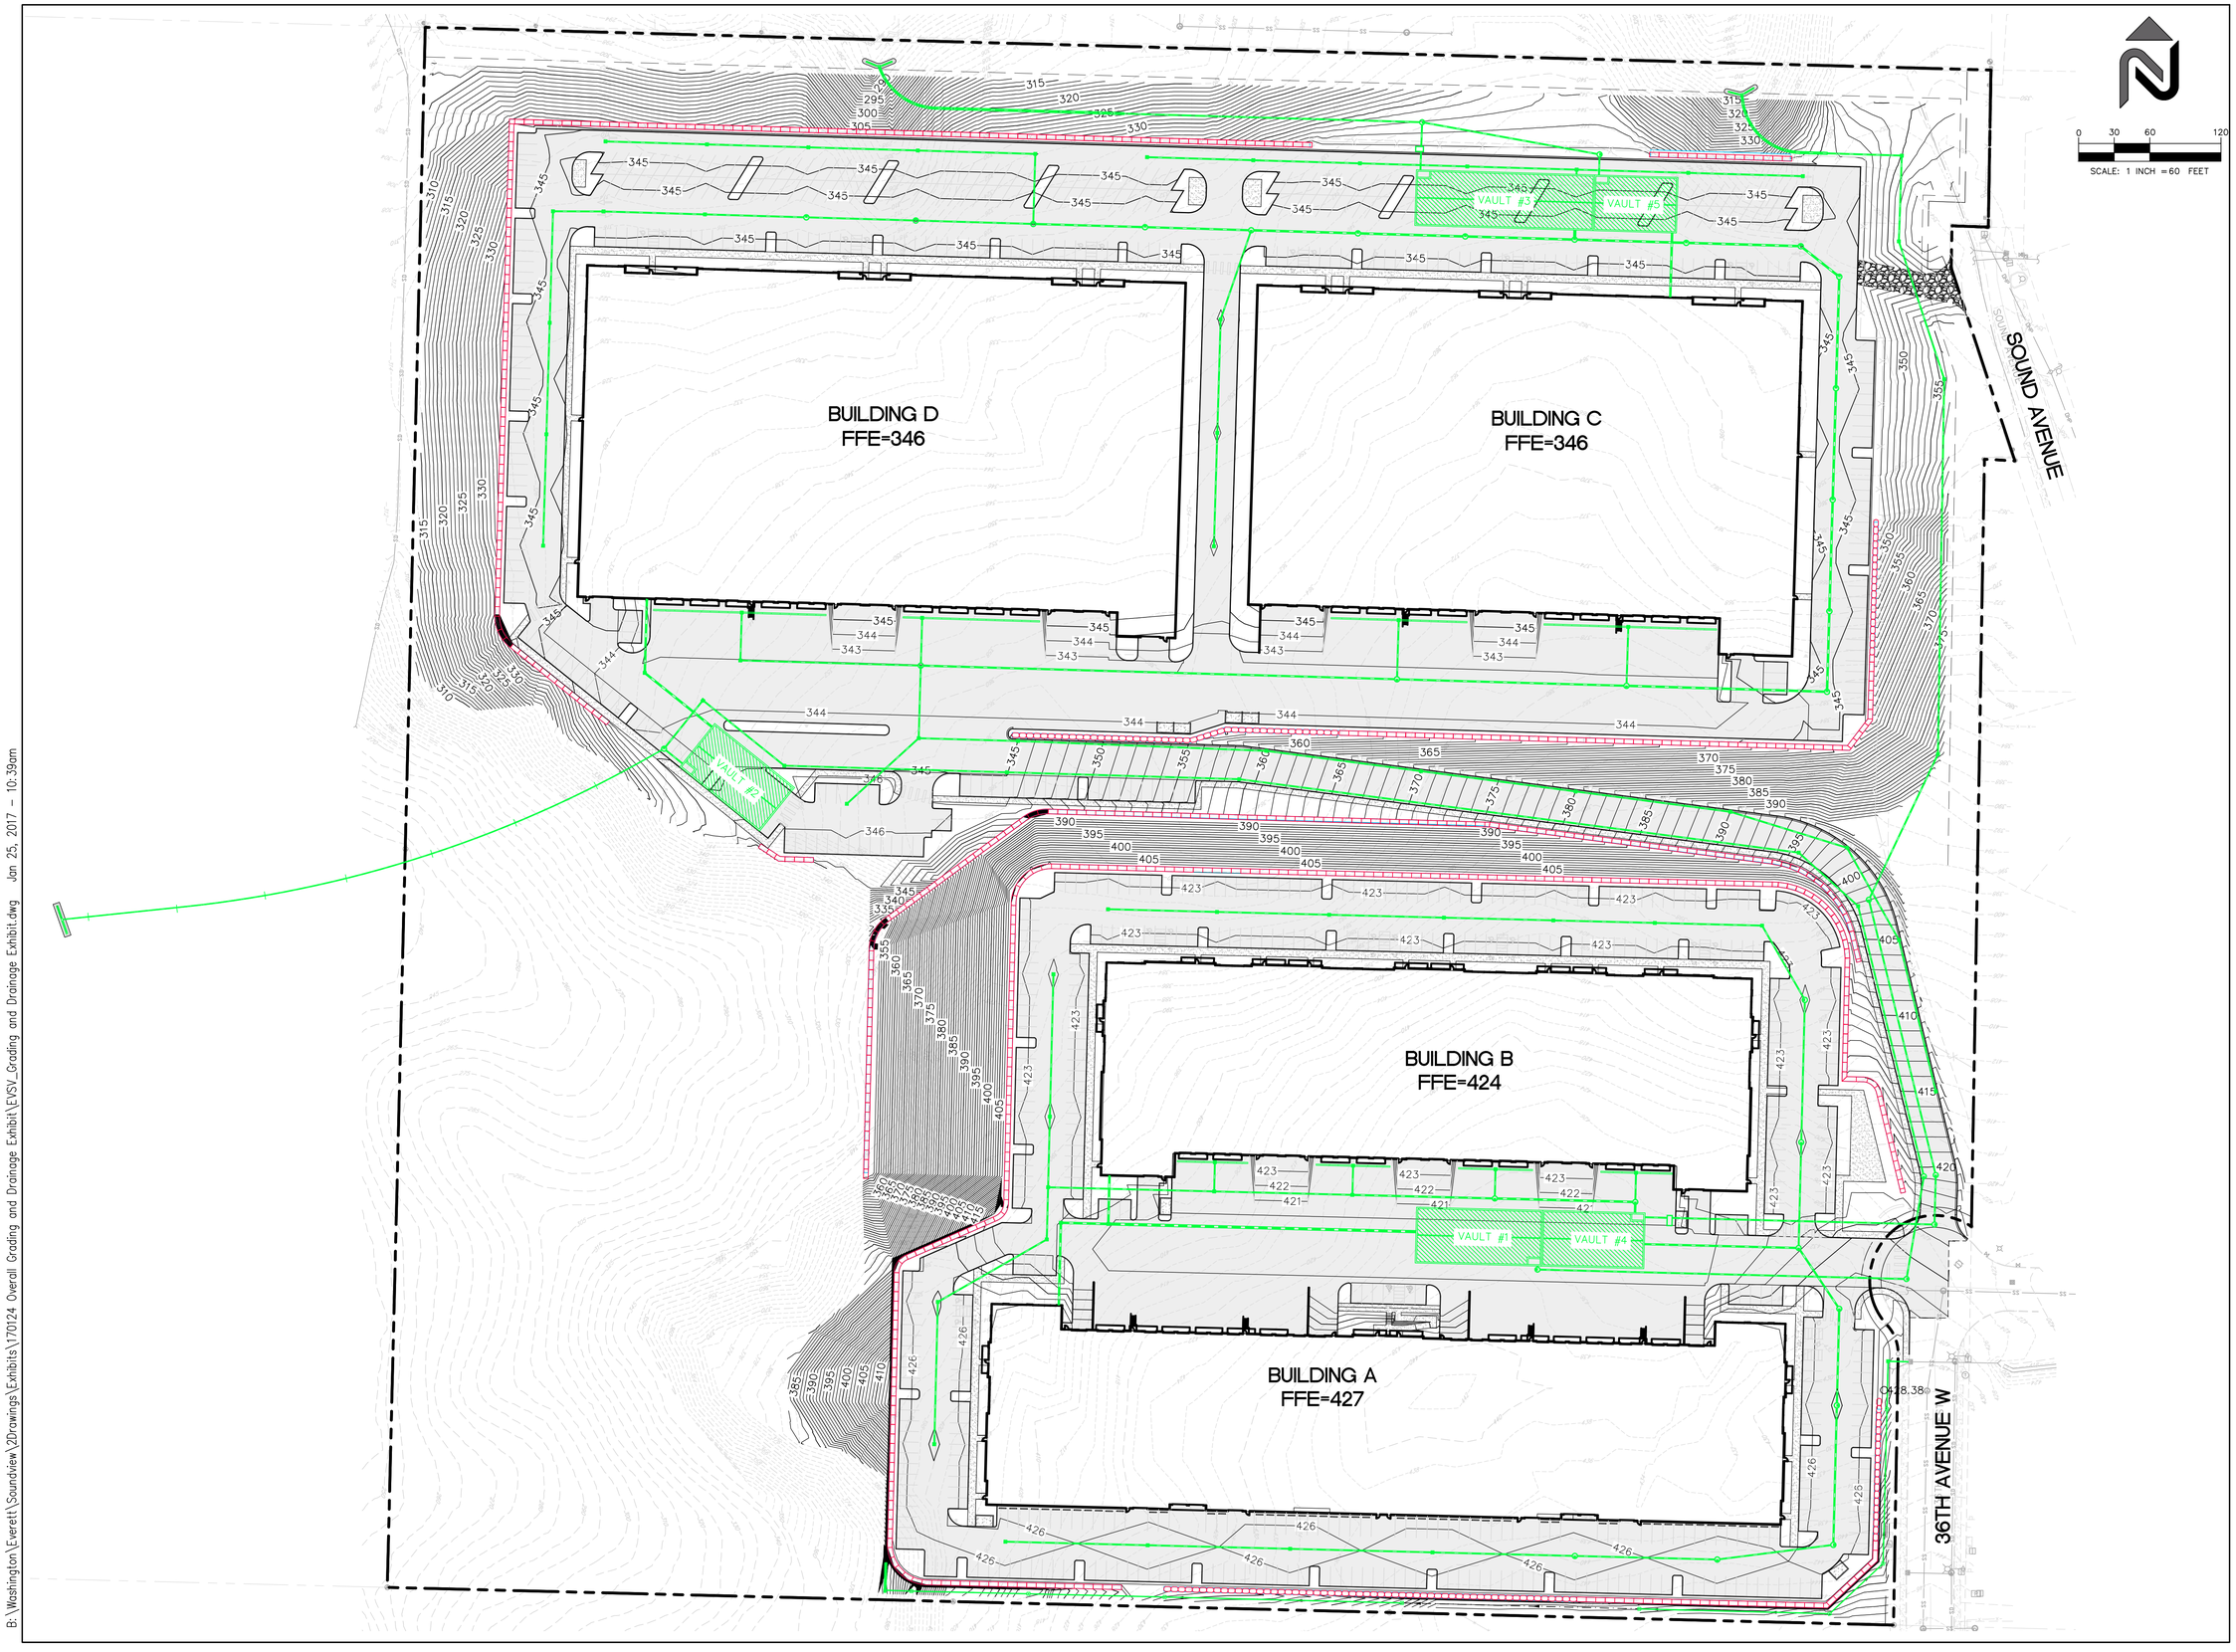

B:\Washington\Everett\Soundview\2Drawings\Exhibits\170124 Overall Grading and Drainage Exhibit\EVSV_Grading and Drainage Exhibit.dwg Jan 25, 2017 - 10:39am

NAVIX
SITE | CIVIL

11400 s.e. 8th street | suite 345
bellevue, wa 98004

t: 425.453.9501 | f: 425-453-8208
www.navixeng.com

CLIENT/OWNER

LANCE MUELLER AND ASSOCIATES

PROJECT NAME

SOUNDVIEW TECHNOLOGY CENTER

NAVIX PROJECT NUMBER: 50-000-000

PROJECT ADDRESS

36TH AVENUE WEST
EVERETT, WASHINGTON

STAMP

SECTION, TOWNSHIP, RANGE:

SECTION 03, TOWNSHIP 28 NORTH, RANGE 4 EAST, W.M.

PROJECT TEAM

REVIEWED BY: JWT
DESIGNED BY: JJV
JMA

SHEET NAME

GRADING AND DRAINAGE EXHIBIT

SHEET NUMBER

EXHIBIT