LIDAR TOPOGRAPHY SURVEY
LBG 38, LLC
CITY OF EVERETT

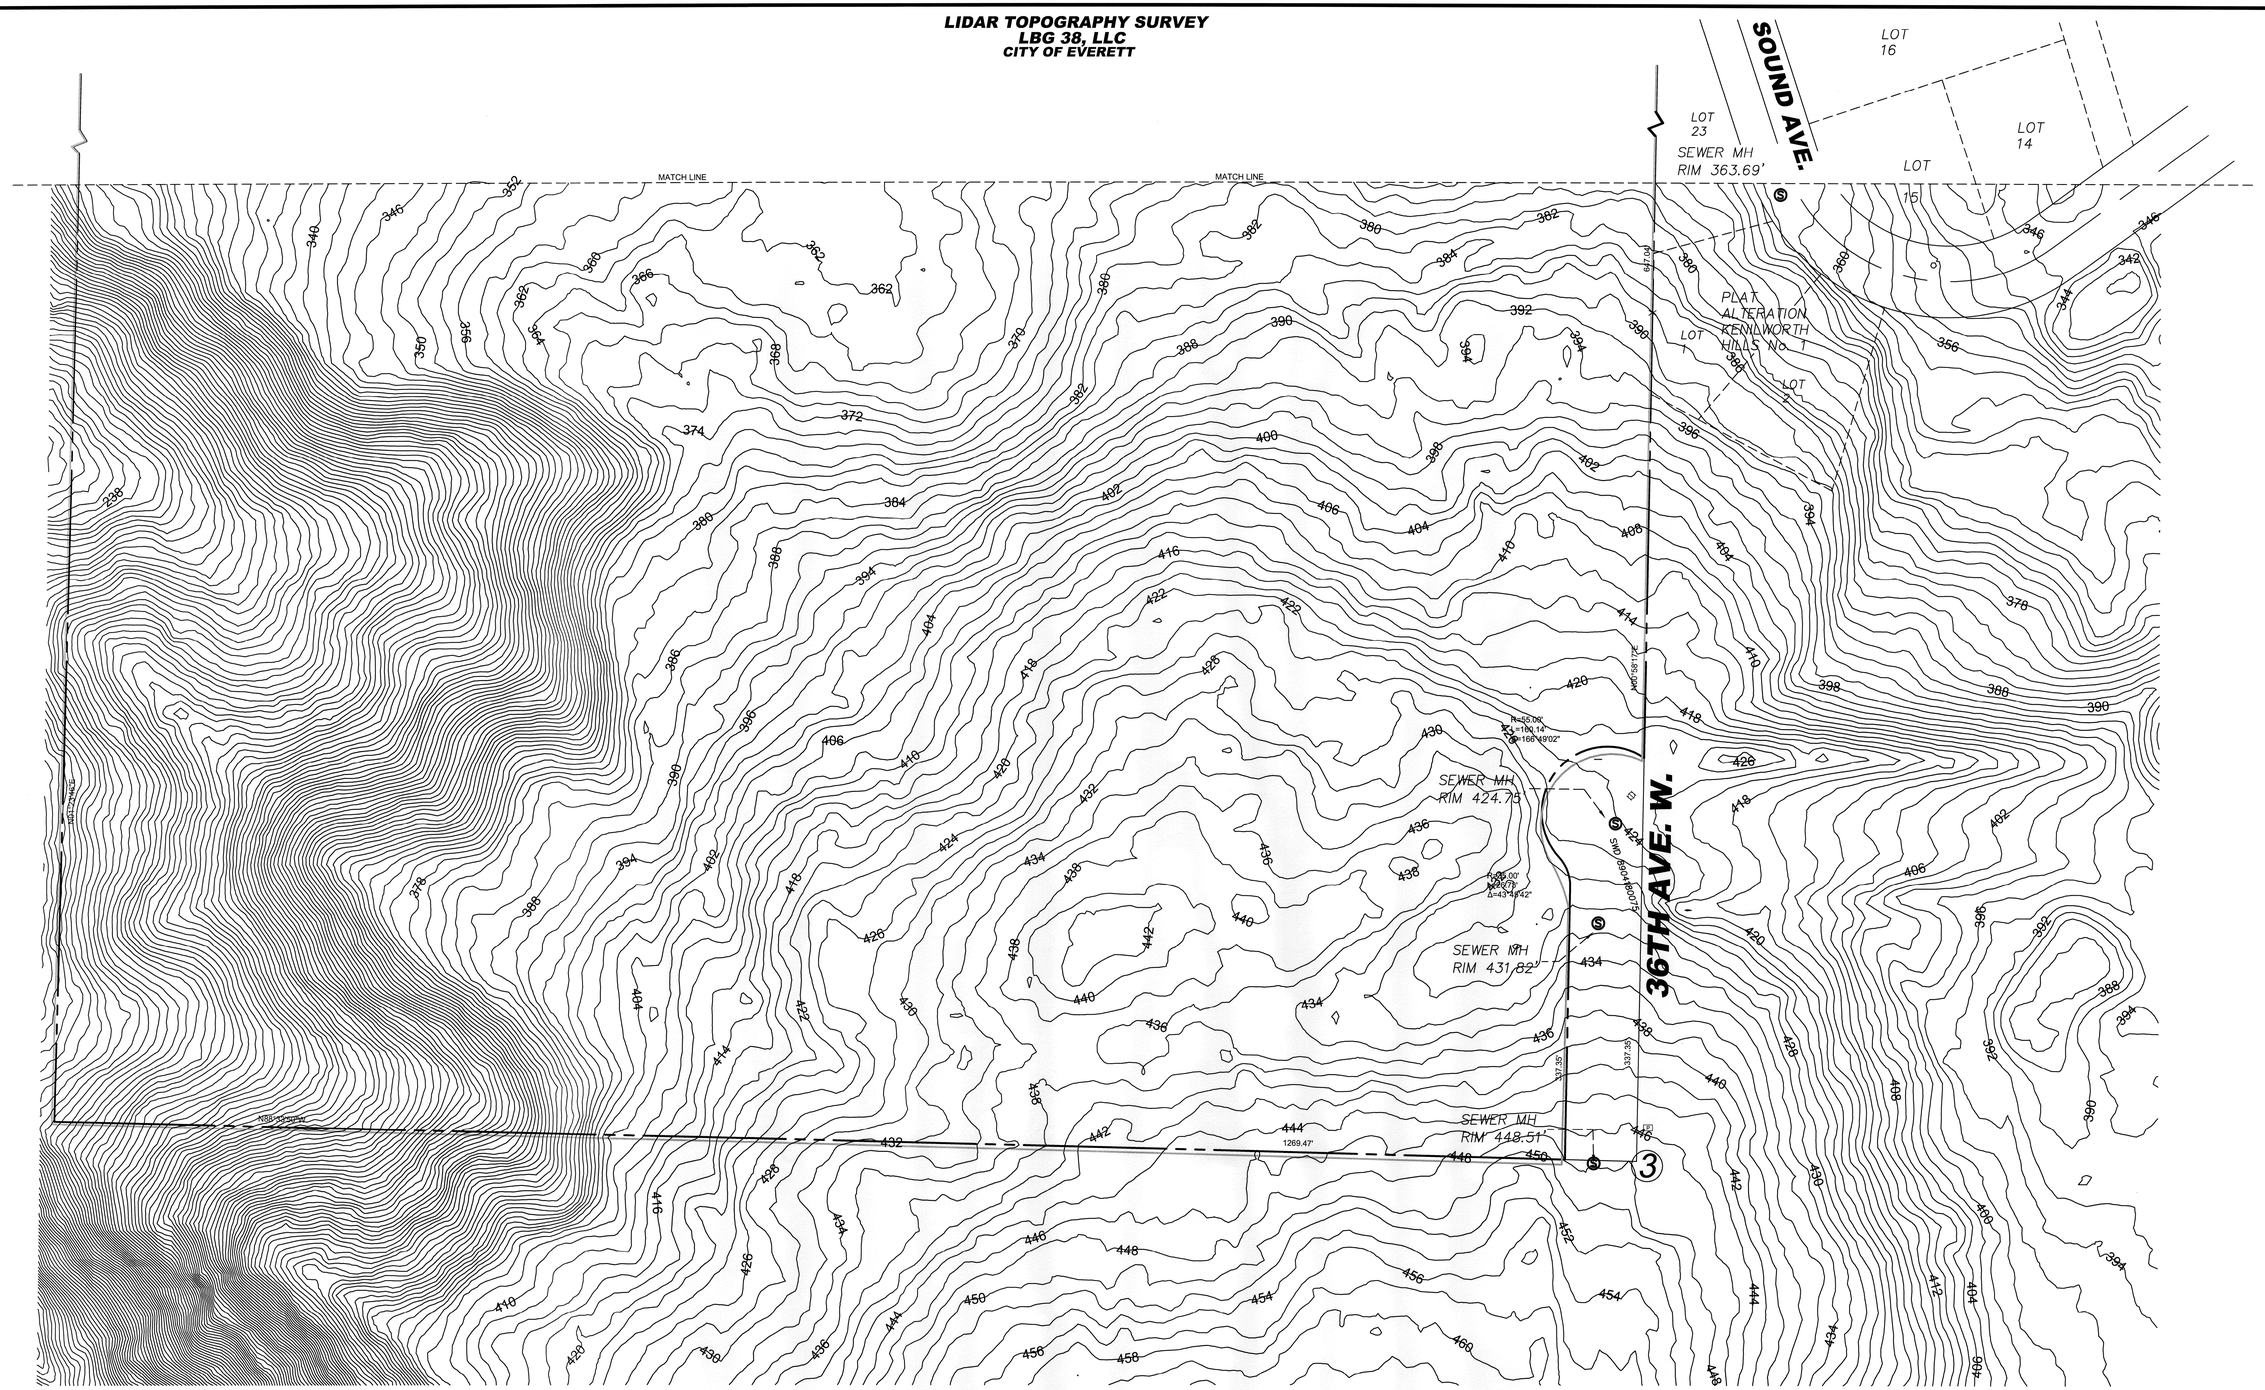

ROBERT J. BOGDON
STATE OF WASHINGTON
33487
REGISTERED
PROFESSIONAL LAND SURVEYOR

GRAPHIC SCALE

60' 0 60' 120'

(IN FEET)
1 inch = 60' ft.

NAD 83/91

INDEX LOCATION
SEC. 3, T.28N., R.4E., W.M.

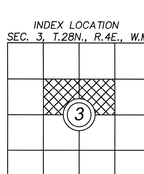

REVISIONS	BY	DATE

© THE PLANS SET FORTH ON THIS SHEET ARE AND SHALL REMAIN THE PROPERTY OF EASTSIDE CONSULTANTS, INC.

VERTIS DEVELOPMENT INC.

SOUTH HALF

ENGINEERS - SURVEYORS
EASTSIDE CONSULTANTS, INC.
1255 NW ALDER, SUITE 207
ISSAQUAH, WASHINGTON 98027
PH:425/392-5351 FAX:392-4976

JOB NO.	15002
DATE	9/2016
SCALE	1"=60'
DESIGNED	R.B.
DRAWN	D.O.
CHECKED	R.B.
APPROVED	R.B.

SHEET 2 OF 3