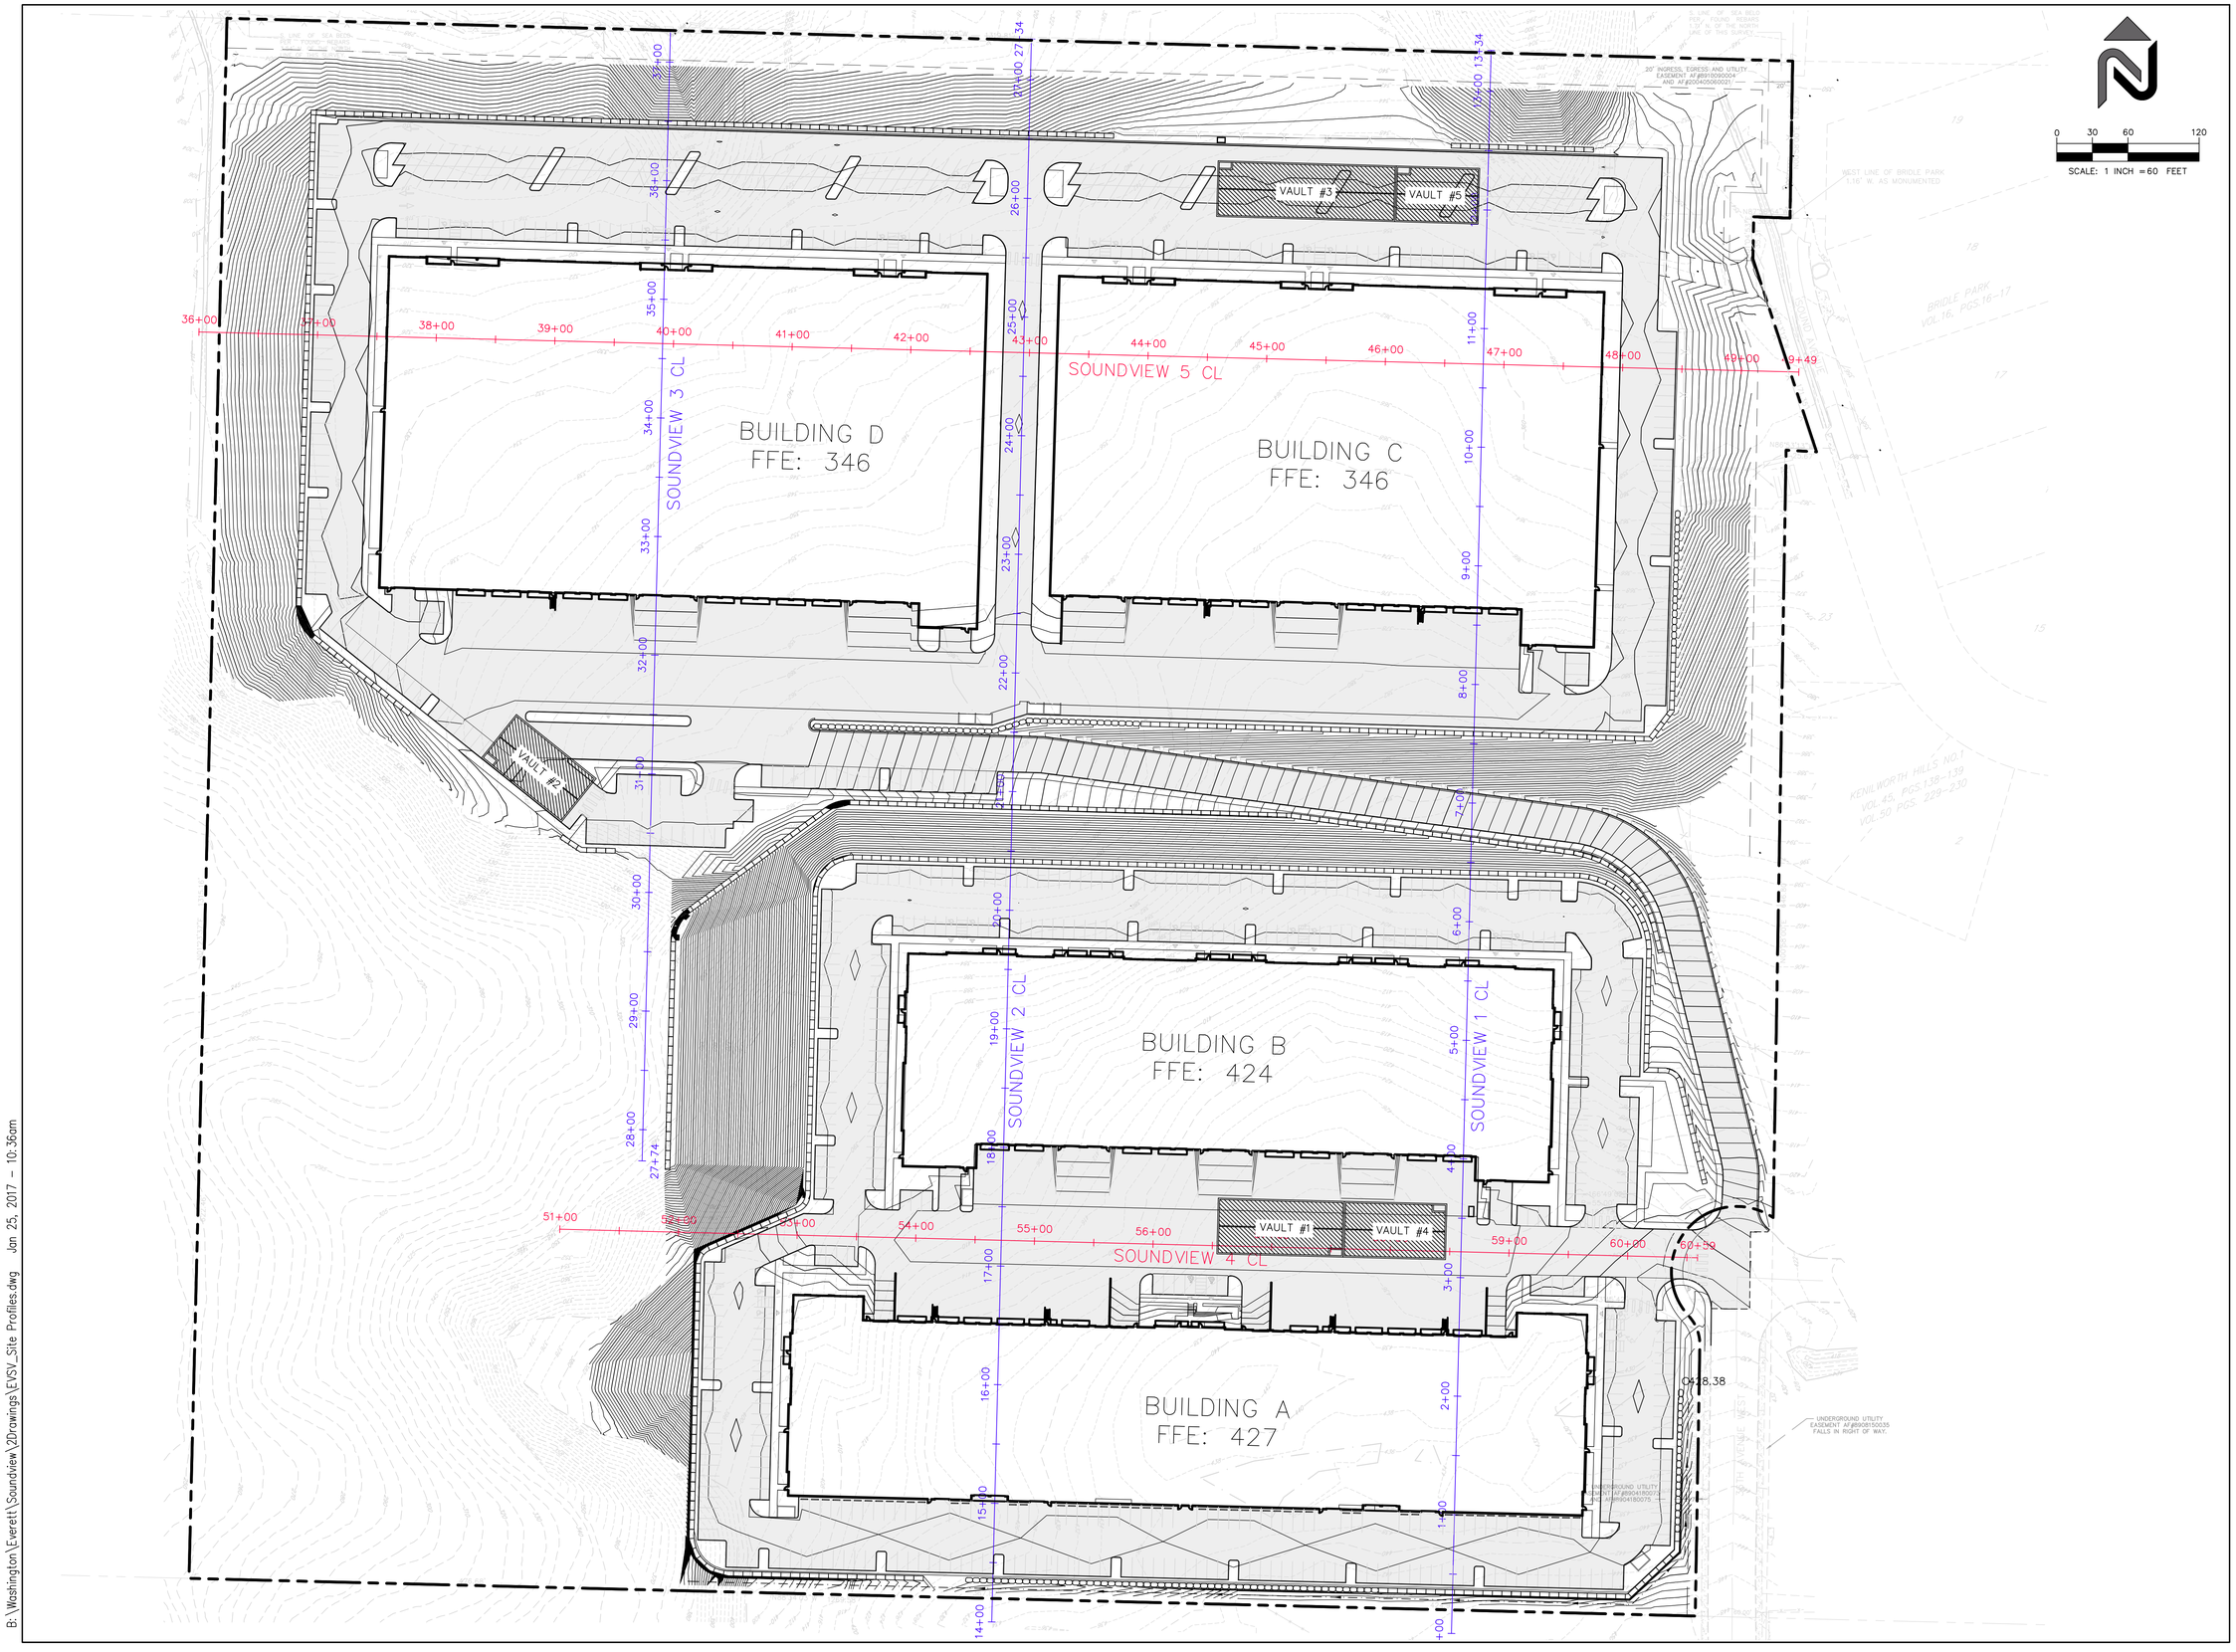

NAVIX
SITE | CIVIL

11400 s.e. 8th street | suite 345
bellevue, wa 98004

t: 425.453.9501 | f: 425-453-8208
www.navixeng.com

CLIENT/OWNER

LANCE MUELLER AND ASSOCIATES

PROJECT NAME

SOUNDVIEW TECHNOLOGY CENTER

NAVIX PROJECT NUMBER: 50-000-000

PROJECT ADDRESS

36TH AVENUE WEST
EVERETT, WASHINGTON

STAMP

SECTION, TOWNSHIP, RANGE:

SECTION 03, TOWNSHIP 28 NORTH, RANGE 4 EAST, W.M.

PROJECT TEAM

REVIEWED BY:	JWT
DESIGNED BY:	JJV
	JMA

SHEET NAME

SITE SECTIONS PLAN

SHEET NUMBER

EXHIBIT

B:\Washington\Everett\Soundview\2Drawings\EVSV_Site Profiles.dwg Jan 25, 2017 - 10:36am

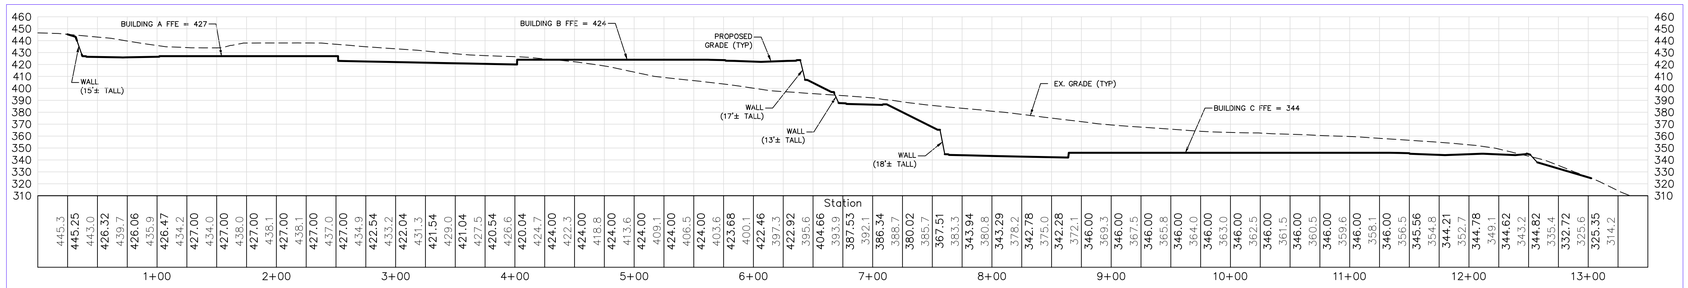

ALIGNMENT – SOUNDVIEW 1 CENTERLINE PROFILE
SCALE:
HORIZONTAL: 1"=60'
VERTICAL: 1"=60'

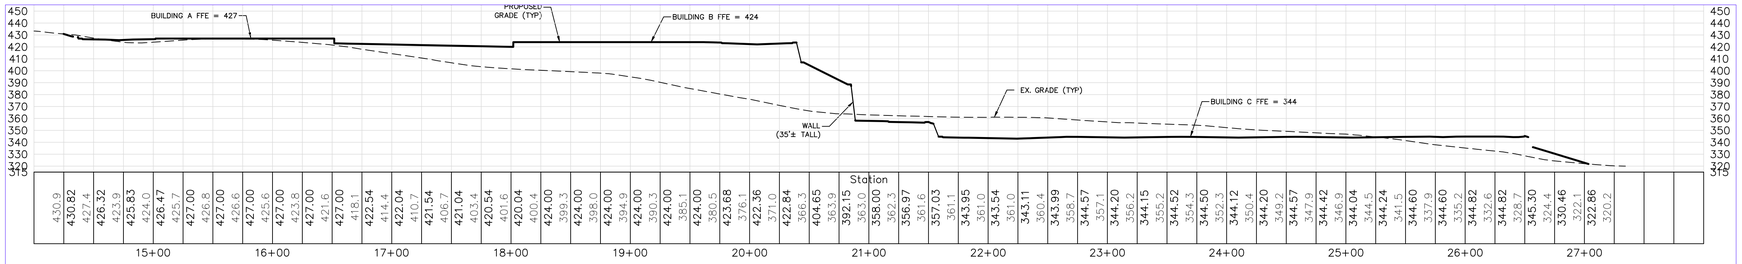

ALIGNMENT – SOUNDVIEW 2 CENTERLINE PROFILE
SCALE:
HORIZONTAL: 1"=60'
VERTICAL: 1"=60'

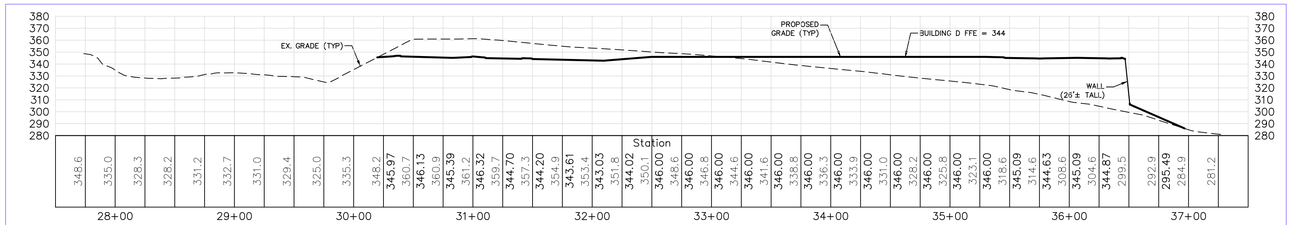

ALIGNMENT – SOUNDVIEW 3 CENTERLINE PROFILE
SCALE:
HORIZONTAL: 1"=60'
VERTICAL: 1"=60'

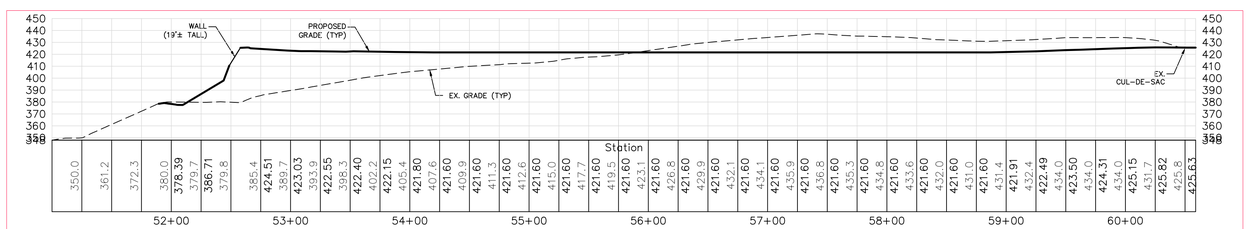

ALIGNMENT – SOUNDVIEW 4 CENTERLINE PROFILE
SCALE:
HORIZONTAL: 1"=60'
VERTICAL: 1"=60'

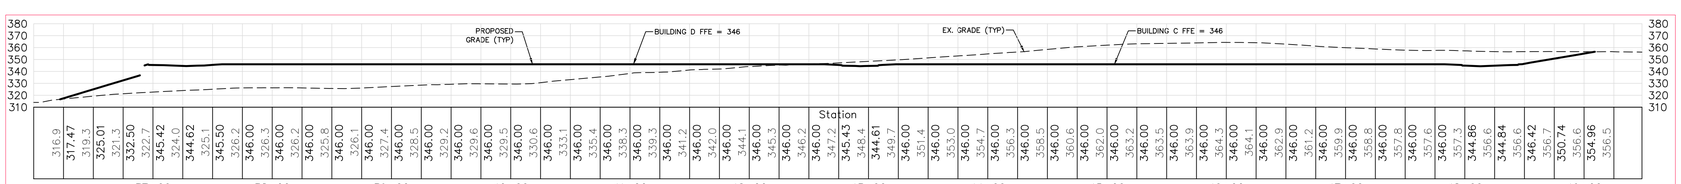

ALIGNMENT – SOUNDVIEW 5 CENTERLINE PROFILE
SCALE:
HORIZONTAL: 1"=60'
VERTICAL: 1"=60'

NAVIX
SITE | CIVIL

11400 s.e. 8th street | suite 345
bellevue, wa 98004

t: 425.453.9501 | f: 425-453-8208
www.navixeng.com

CLIENT/OWNER

LANCE MUELLER AND ASSOCIATES

PROJECT NAME

SOUNDVIEW TECHNOLOGY CENTER

NAVIX PROJECT NUMBER: 50-000-000

PROJECT ADDRESS

36TH AVENUE WEST
EVERETT, WASHINGTON

STAMP

SECTION, TOWNSHIP, RANGE:

SECTION 03, TOWNSHIP 28 NORTH, RANGE 4 EAST, W.M.

PROJECT TEAM

REVIEWED BY: JWT
DESIGNED BY: JJV
JMA

SHEET NAME

SITE SECTIONS PROFILES

SHEET NUMBER

EXHIBIT

B:\Washington\Everett\Soundview\2Drawings\EVSV_Site Profiles.dwg Jan 25, 2017 - 10:36am